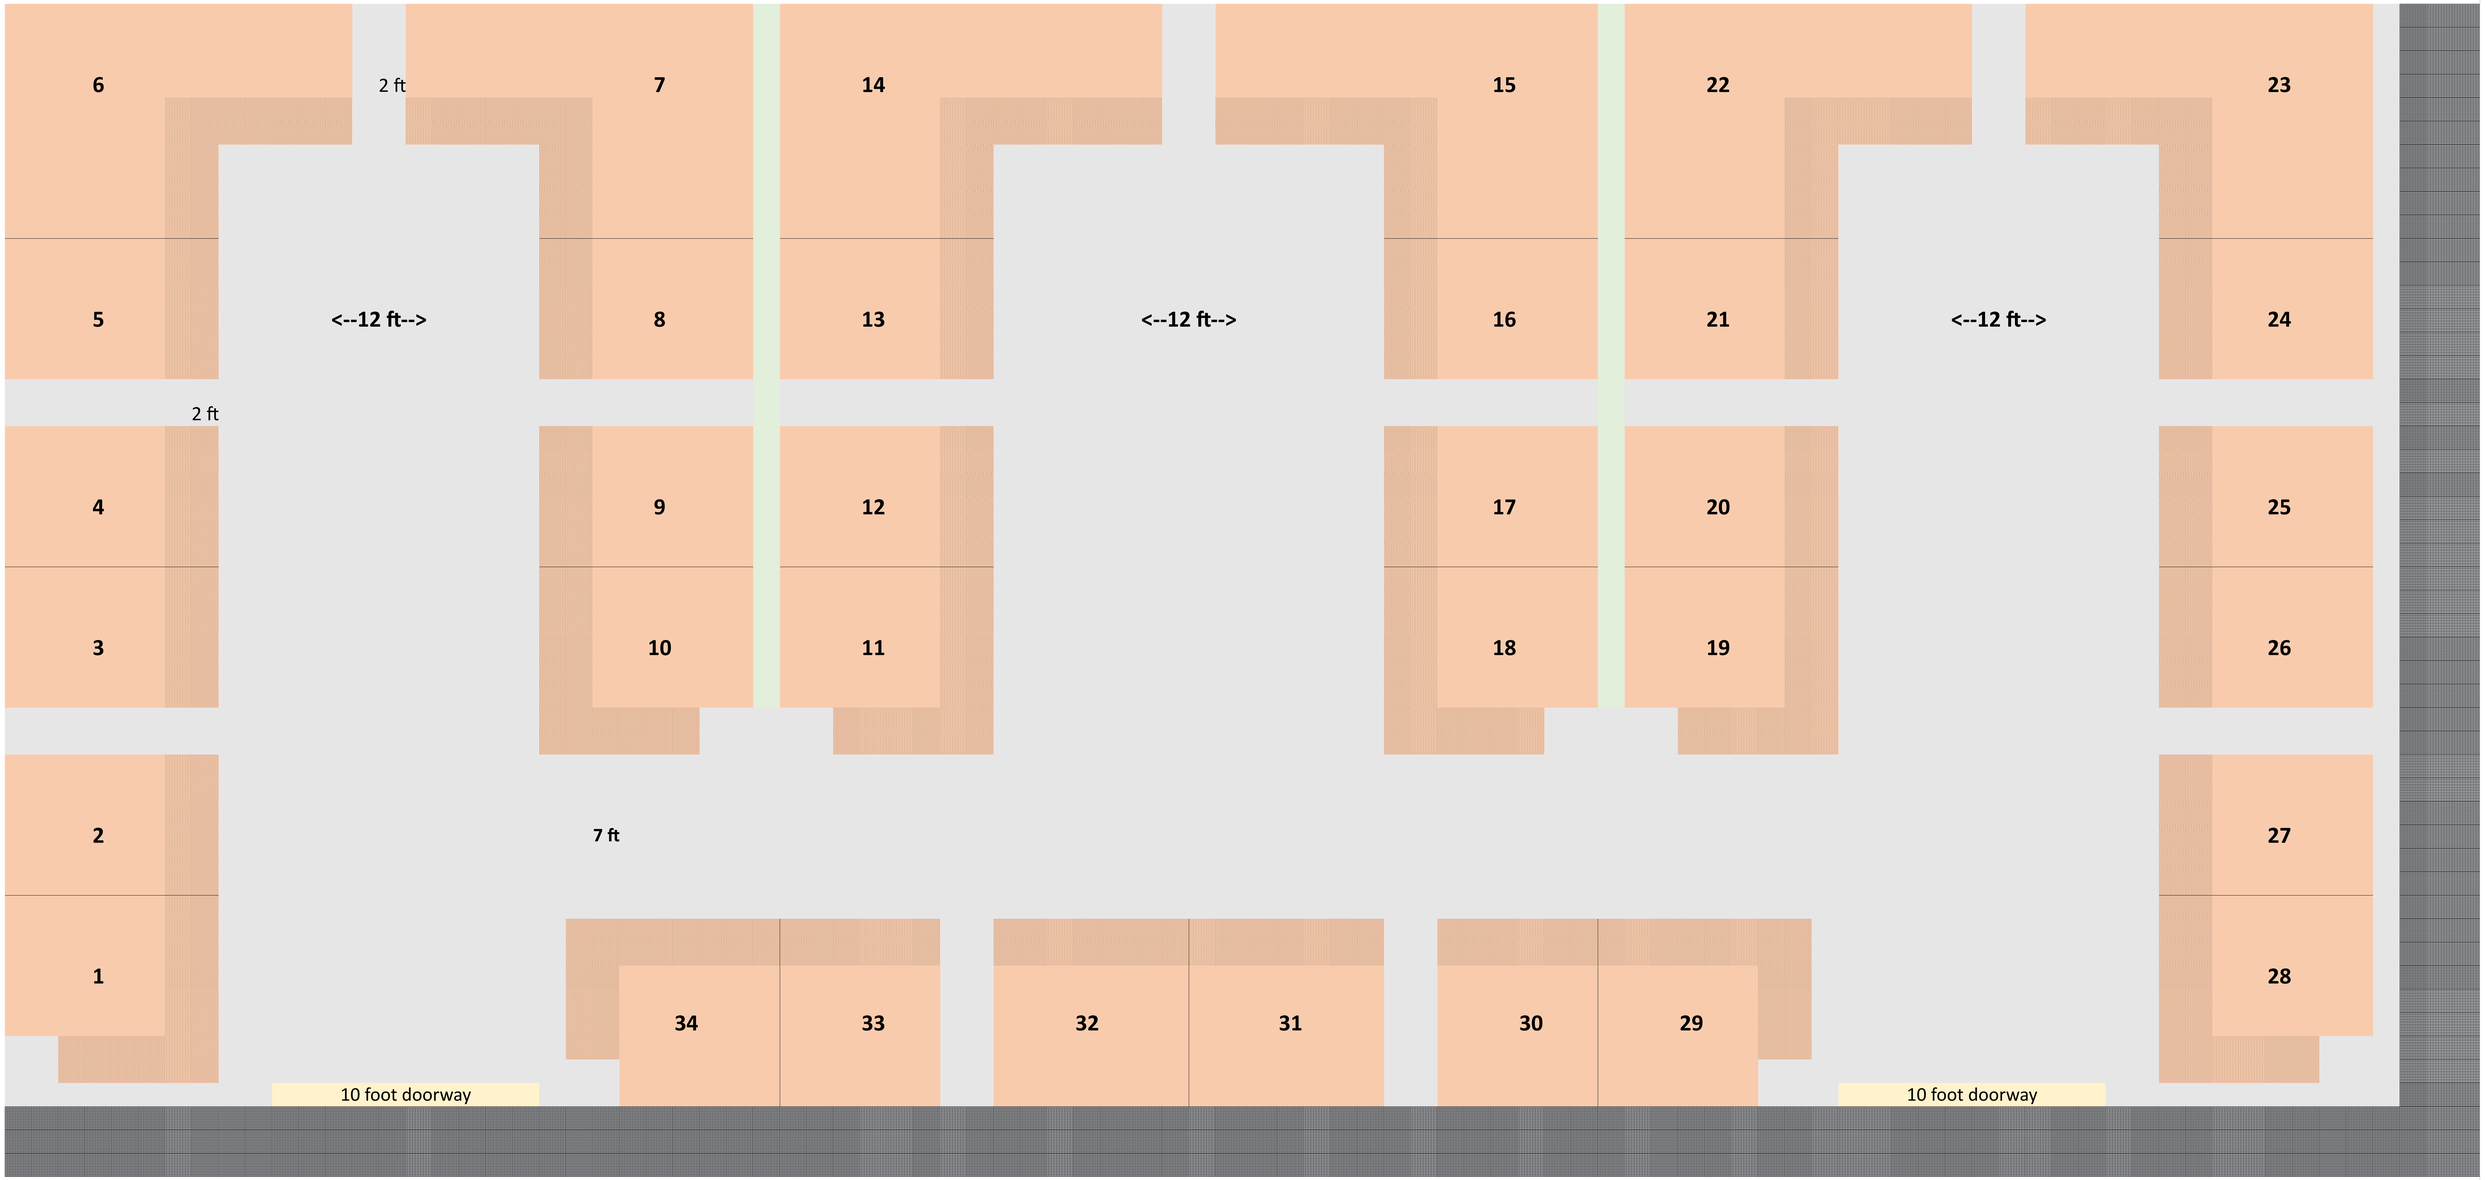

Mudway stated inside dimensions of 90x49ft
Floor plan based on 87x47 ft

Outside Area = 90 ft x 50 ft
Hatched Area 3 ft x 3ft
Available Area 87ft x 47 ft

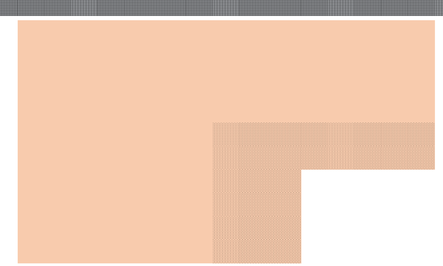

Large Corner Stand 13 x 10 foot
Total = 6

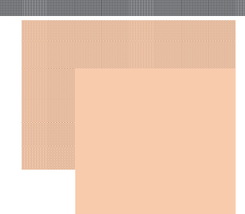

Corner Stand 8 x 8 foot
Total = 8

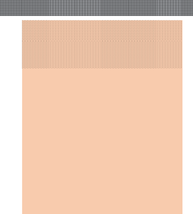

Standard Stand 8 x 6 foot
Total = 20

TOTALS:
34